


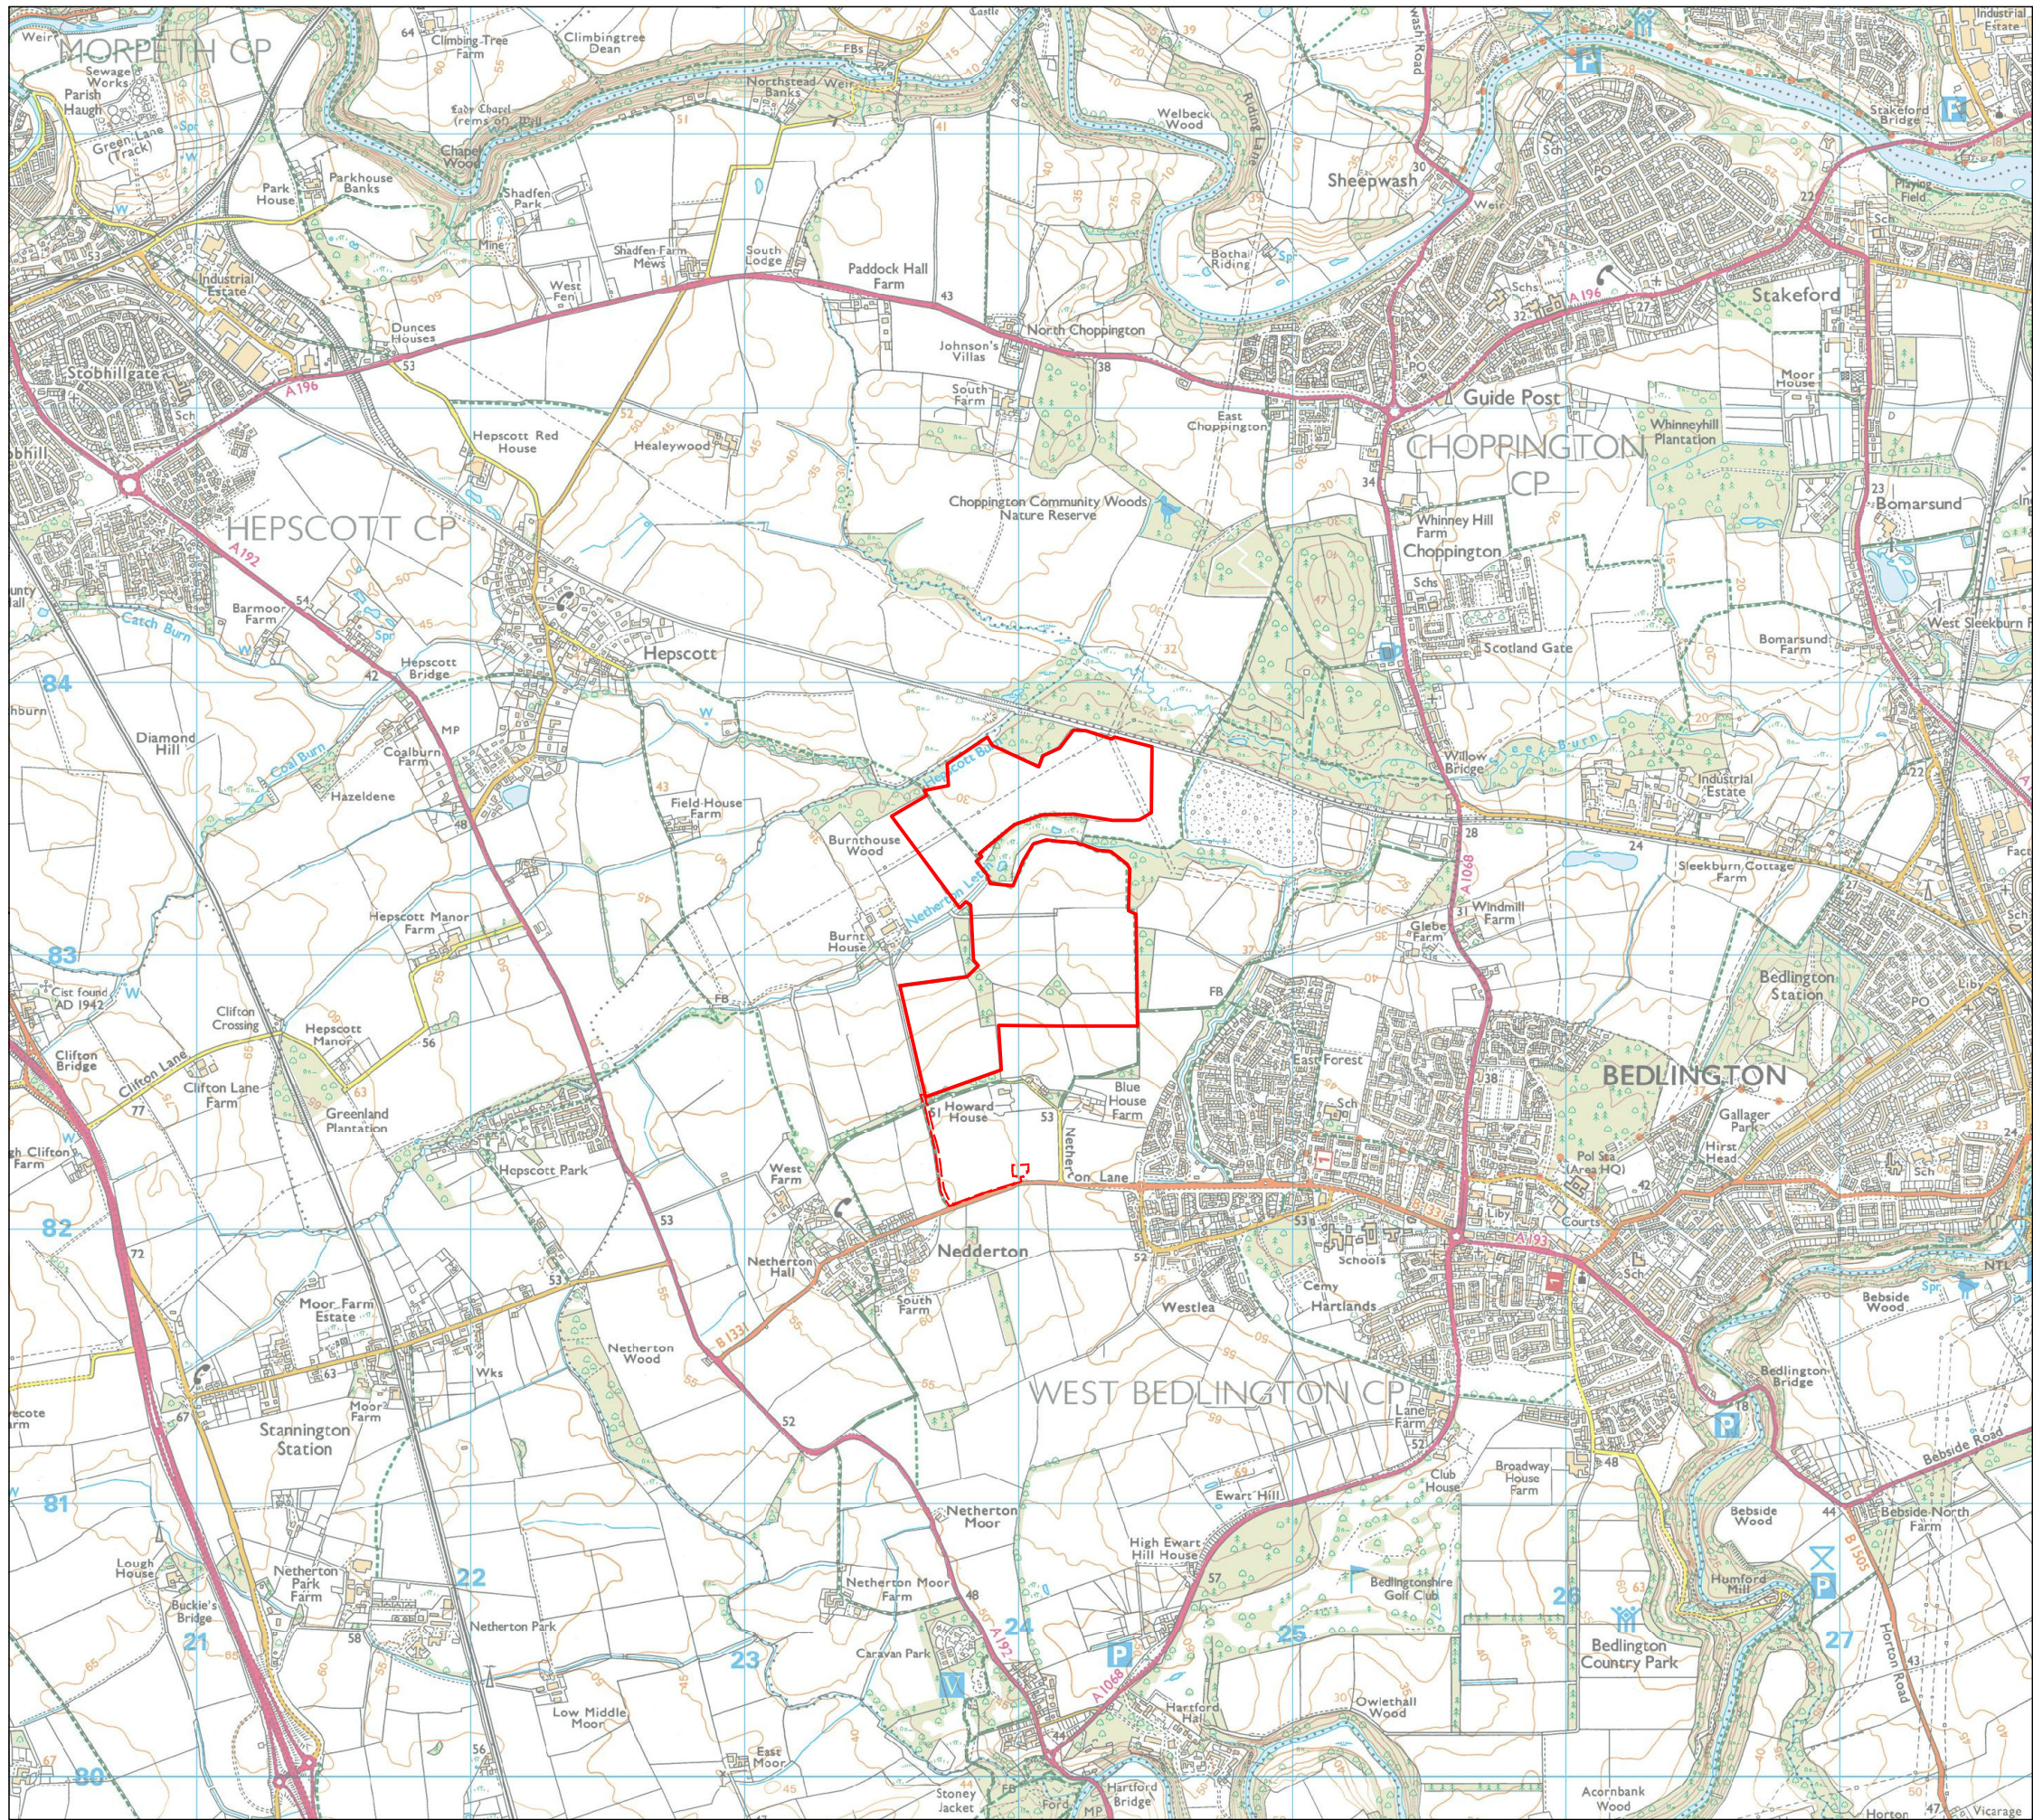

KEY

- Site Boundary
- Underground Cable Route, Construction Compound and Point of Connection

Revisions:
First Issue- 08/03/2021 JS
A - (06/07/2021 JS) Revised boundary
B - (26/11/2021 JS) Revised boundary

Site Location Plan

Burnt House Farm

Client: Bluefield Renewable Developments Ltd
DRWG No: **P21-0063_01** Sheet No: - REV: **B**
Drawn by: JS Approved by: MK
Date: 26/11/2021
Scale: 1:25,000 @ A3

